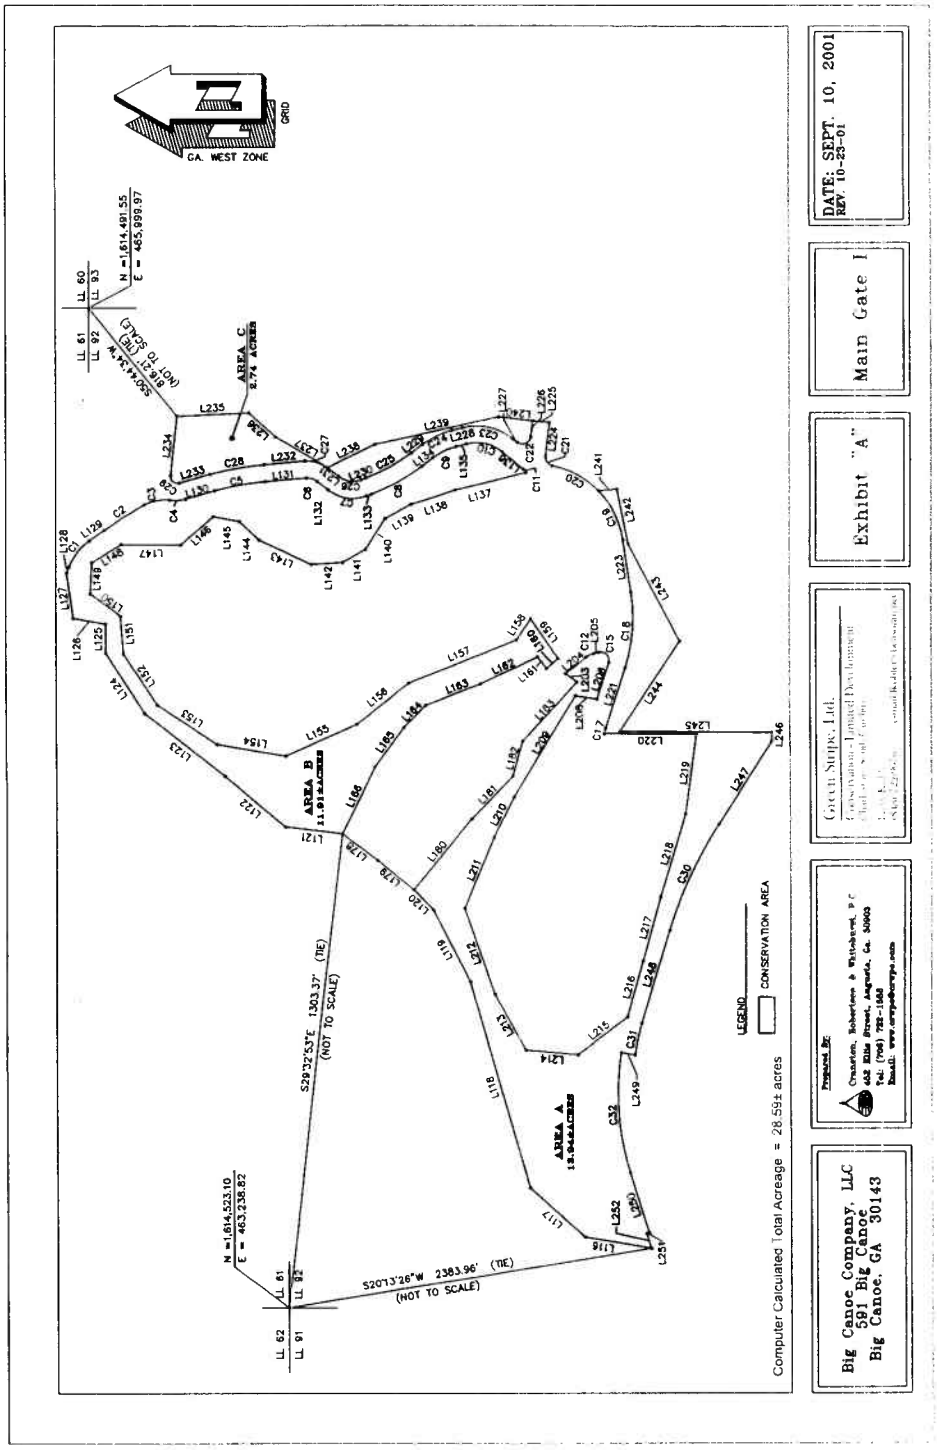
GA. WEST ZONE
GRID
N =1,614,491.55
E = 465,999.97
N =1,614,523.10
E = 463,238.82
AREA A
AREA B
AREA C
S29°32'53"E 1303.37' (TIE)
(NOT TO SCALE)
S20°13'26"W 2383.96' (TIE)
(NOT TO SCALE)
LEGEND
CONSERVATION AREA
Computer Calculated Total Acreage = 28.59± acres
Big Canoe Company, LLC
581 Big Canoe
Big Canoe, GA 30143
Prepared By:
Crawford, Robertson & Whitehead, P.C.
452 Ellis Street, Augusta, Ga. 30903
Tel: (706) 722-1868
Email: www.crwpdcorps.com
Green Steps, Ltd.
Exhibit "A"
Main Gate I
DATE: SEPT. 10, 2001
REV. 10-23-01

LINE TABLE AREA A		
LINE	BEARING	DISTANCE
L116	N09°29'58"E	240.01'
L117	N41°49'30"E	263.72'
L118	N73°44'37"E	752.28'
L119	N62°44'34"E	280.65'
L120	N43°30'50"E	100.03'
L180	S50°40'52"E	328.14'
L181	S45°36'17"E	211.12'
L182	S73°49'51"E	128.25'
L183	S47°07'25"E	288.22'
L203	N37°24'24"E	50.37'
L204	S38°48'48"E	95.89'
L205	S12°52'23"E	19.07'
L206	N71°57'02"W	136.50'
L208	N06°32'12"E	78.48'
L209	N58°24'07"W	420.61'
L210	N63°09'12"W	161.39'
L211	N87°25'48"W	273.39'
L212	S70°34'43"W	324.63'
L213	S80°38'49"W	228.47'
L214	S09°09'55"W	185.94'
L215	S37°06'19"E	221.82'
L216	S74°12'55"E	204.47'
L217	S74°49'40"E	238.05'
L218	S73°20'27"E	310.55'
L219	S81°58'15"E	284.47'
L220	N00°14'14"E	327.71'
L221	S71°57'02"E	225.97'
L223	N81°19'20"E	186.79'
L241	S04°23'15"E	66.80'
L242	S78°06'30"W	195.51'
L243	S62°11'00"W	389.44'
L244	N56°26'26"W	385.99'
L245	S00°20'41"W	540.17'
L246	N89°40'30"W	30.93'
L247	N57°10'53"W	350.57'
L248	N73°20'53"W	344.40'
L249	N08°59'32"E	50.00'
L250	S72°30'06"W	221.60'
L251	N17°29'34"W	10.00'
L252	S72°30'06"W	55.85'

LINE TABLE AREA B		
LINE	BEARING	DISTANCE
L121	N07°01'15"E	204.82'
L122	N39°59'11"E	280.91'
L123	N37°56'50"E	361.86'
L124	N57°22'43"E	256.35'
L125	N89°31'05"E	103.77'
L126	N10°06'01"E	117.51'
L127	N81°50'59"E	183.01'
L128	S87°46'44"E	23.19'
L129	S35°08'38"E	66.00'
L130	S15°30'38"E	107.07'
L131	S04°44'01"E	148.13'
L132	S38°05'34"W	50.00'
L133	S20°18'07"E	18.17'
L134	S37°21'29"E	50.00'
L135	S14°15'23"E	39.84'
L136	S39°23'23"W	97.09'
L137	N13°46'51"W	261.02'
L138	N17°42'08"W	164.86'
L139	N28°06'18"W	107.01'
L140	N57°29'42"W	129.01'
L141	N29°07'45"W	94.92'
L142	N03°40'28"W	112.86'
L143	N24°53'44"E	205.64'
L144	N43°15'59"E	98.01'
L145	N10°33'13"E	95.39'
L146	N41°12'36"W	153.33'
L147	N00°31'22"E	212.97'
L148	N31°08'08"W	122.19'
L149	N87°04'00"W	110.47'
L150	S36°06'12"W	133.61'
L151	S85°41'41"W	134.93'
L152	S56°46'40"W	216.00'
L153	S33°35'30"W	254.36'
L154	S09°34'05"W	249.09'
L155	S23°44'19"E	279.28'
L156	S36°13'11"E	236.30'
L157	S21°38'59"E	415.15'
L158	S55°38'55"E	91.97'
L159	S55°12'14"W	172.84'
L160	N40°04'01"W	55.17'
L161	N51°19'11"E	51.92'
L162	N25°11'28"W	226.56'
L163	N20°59'50"W	208.76'
L164	N45°29'12"W	111.87'
L165	N53°01'19"W	173.72'
L166	N63°24'50"W	266.42'

LINE TABLE AREA C		
LINE	BEARING	DISTANCE
L235	S02°29'12"E	257.41'
L236	S41°57'29"W	128.78'
L237	S30°32'49"W	214.80'
L238	S23°49'00"E	187.98'
L239	S12°37'20"E	455.36'
L240	S06°36'45"W	122.35'
L226	N83°23'15"W	58.46'
L227	N38°23'23"E	19.82'
L228	N14°15'23"W	39.84'
L229	N37°21'29"W	50.00'
L230	N20°18'07"W	18.17'
L231	N38°05'34"E	50.00'
L232	N04°44'01"W	148.13'
L233	N15°30'38"W	113.28'
L234	S83°33'22"E	213.91'

LINE TABLE TIES		
LINE	BEARING	DISTANCE
L225	S06°36'45"W	60.00'
L224	N83°23'15"W	122.32'
L178	S36°19'59"W	157.95'
L179	S39°25'03"W	186.79'

CURVE TABLE					
CURVE	RADIUS	LENGTH	BEARING	CHORD	DELTA
C1	207.94	118.45	S51°27'42"E	116.86'	32°38'05"
C2	1587.07	166.43	S32°39'41"E	166.40'	06°00'46"
C3	150.00	95.74	S10°50'49"E	94.17'	36°34'07"
C4	147.05	58.83	S04°02'18"E	58.47'	22°54'41"
C5	983.73	183.03	S10°07'10"E	182.78'	10°40'35"
C6	54.35	40.77	S15°40'07"W	39.84'	42°49'53"
C7	143.02	145.78	S08°53'44"W	139.54'	58°24'41"
C8	698.88	207.45	S28°29'48"E	206.69'	17°00'22"
C9	227.68	91.79	S25°18'28"E	91.17'	23°08'00"
C10	145.00	135.78	S12°42'00"W	130.96'	53°37'49"
C11	30.00	16.66	S53°18'05"W	16.45'	31°49'23"
C12	83.88	29.82	S28°50'38"E	29.58'	20°36'23"
C15	30.00	83.31	S47°33'18"W	57.20'	120°53'22"
C17	193.67	19.82	S74°52'02"E	19.81'	05°50'01"
C18	484.87	272.38	S35°18'51"E	268.80'	28°53'38"
C19	320.04	199.52	N63°27'49"E	196.29'	35°41'01"
C20	320.04	159.88	N26°36'30"E	157.11'	28°37'37"
C21	30.00	44.51	N51°08'43"E	40.54'	85°00'04"
C22	30.00	54.29	N21°49'56"W	53.67'	102°46'38"
C23	206.00	191.24	N12°44'00"E	185.01'	53°38'46"
C24	287.68	115.99	N43°48'26"W	115.20'	23°06'06"
C25	636.88	189.59	N28°49'48"W	188.89'	17°03'22"
C26	84.02	94.61	N08°53'44"E	89.60'	64°31'41"
C27	114.46	85.67	N16°00'47"E	83.64'	42°49'53"
C28	104.75	198.31	N10°07'19"W	198.02'	10°46'32"
C29	25.00	48.85	N40°28'01"E	41.44'	111°57'14"
C30	1482.15	418.21	N65°15'43"W	416.82'	16°10'01"
C31	888.46	116.12	N77°10'42"W	116.03'	07°29'28"
C32	818.46	424.63	S85°44'48"W	420.86'	29°73'22"

Big Canoe Company, LLC
591 Big Canoe
Big Canoe, GA 30143

Prepared By:
Cranston, Robertson & Whitehurst, P.C.
458 Ellis Street, Augusta, Ga. 30903
Tel: (706) 722-1588
Email: www.crwpc@crwpc.com

Green Stripe, Ltd.
Conservation - Limited Development
Charleston, South Carolina
Larry Kohler
(843) 722-9076 email:lkohler@bellsouth.net

Exhibit "B"

Main Gate I

DATE: SEPT. 10, 2001
REV. 10-23-01